P/2012/01555

Received 06/12/12

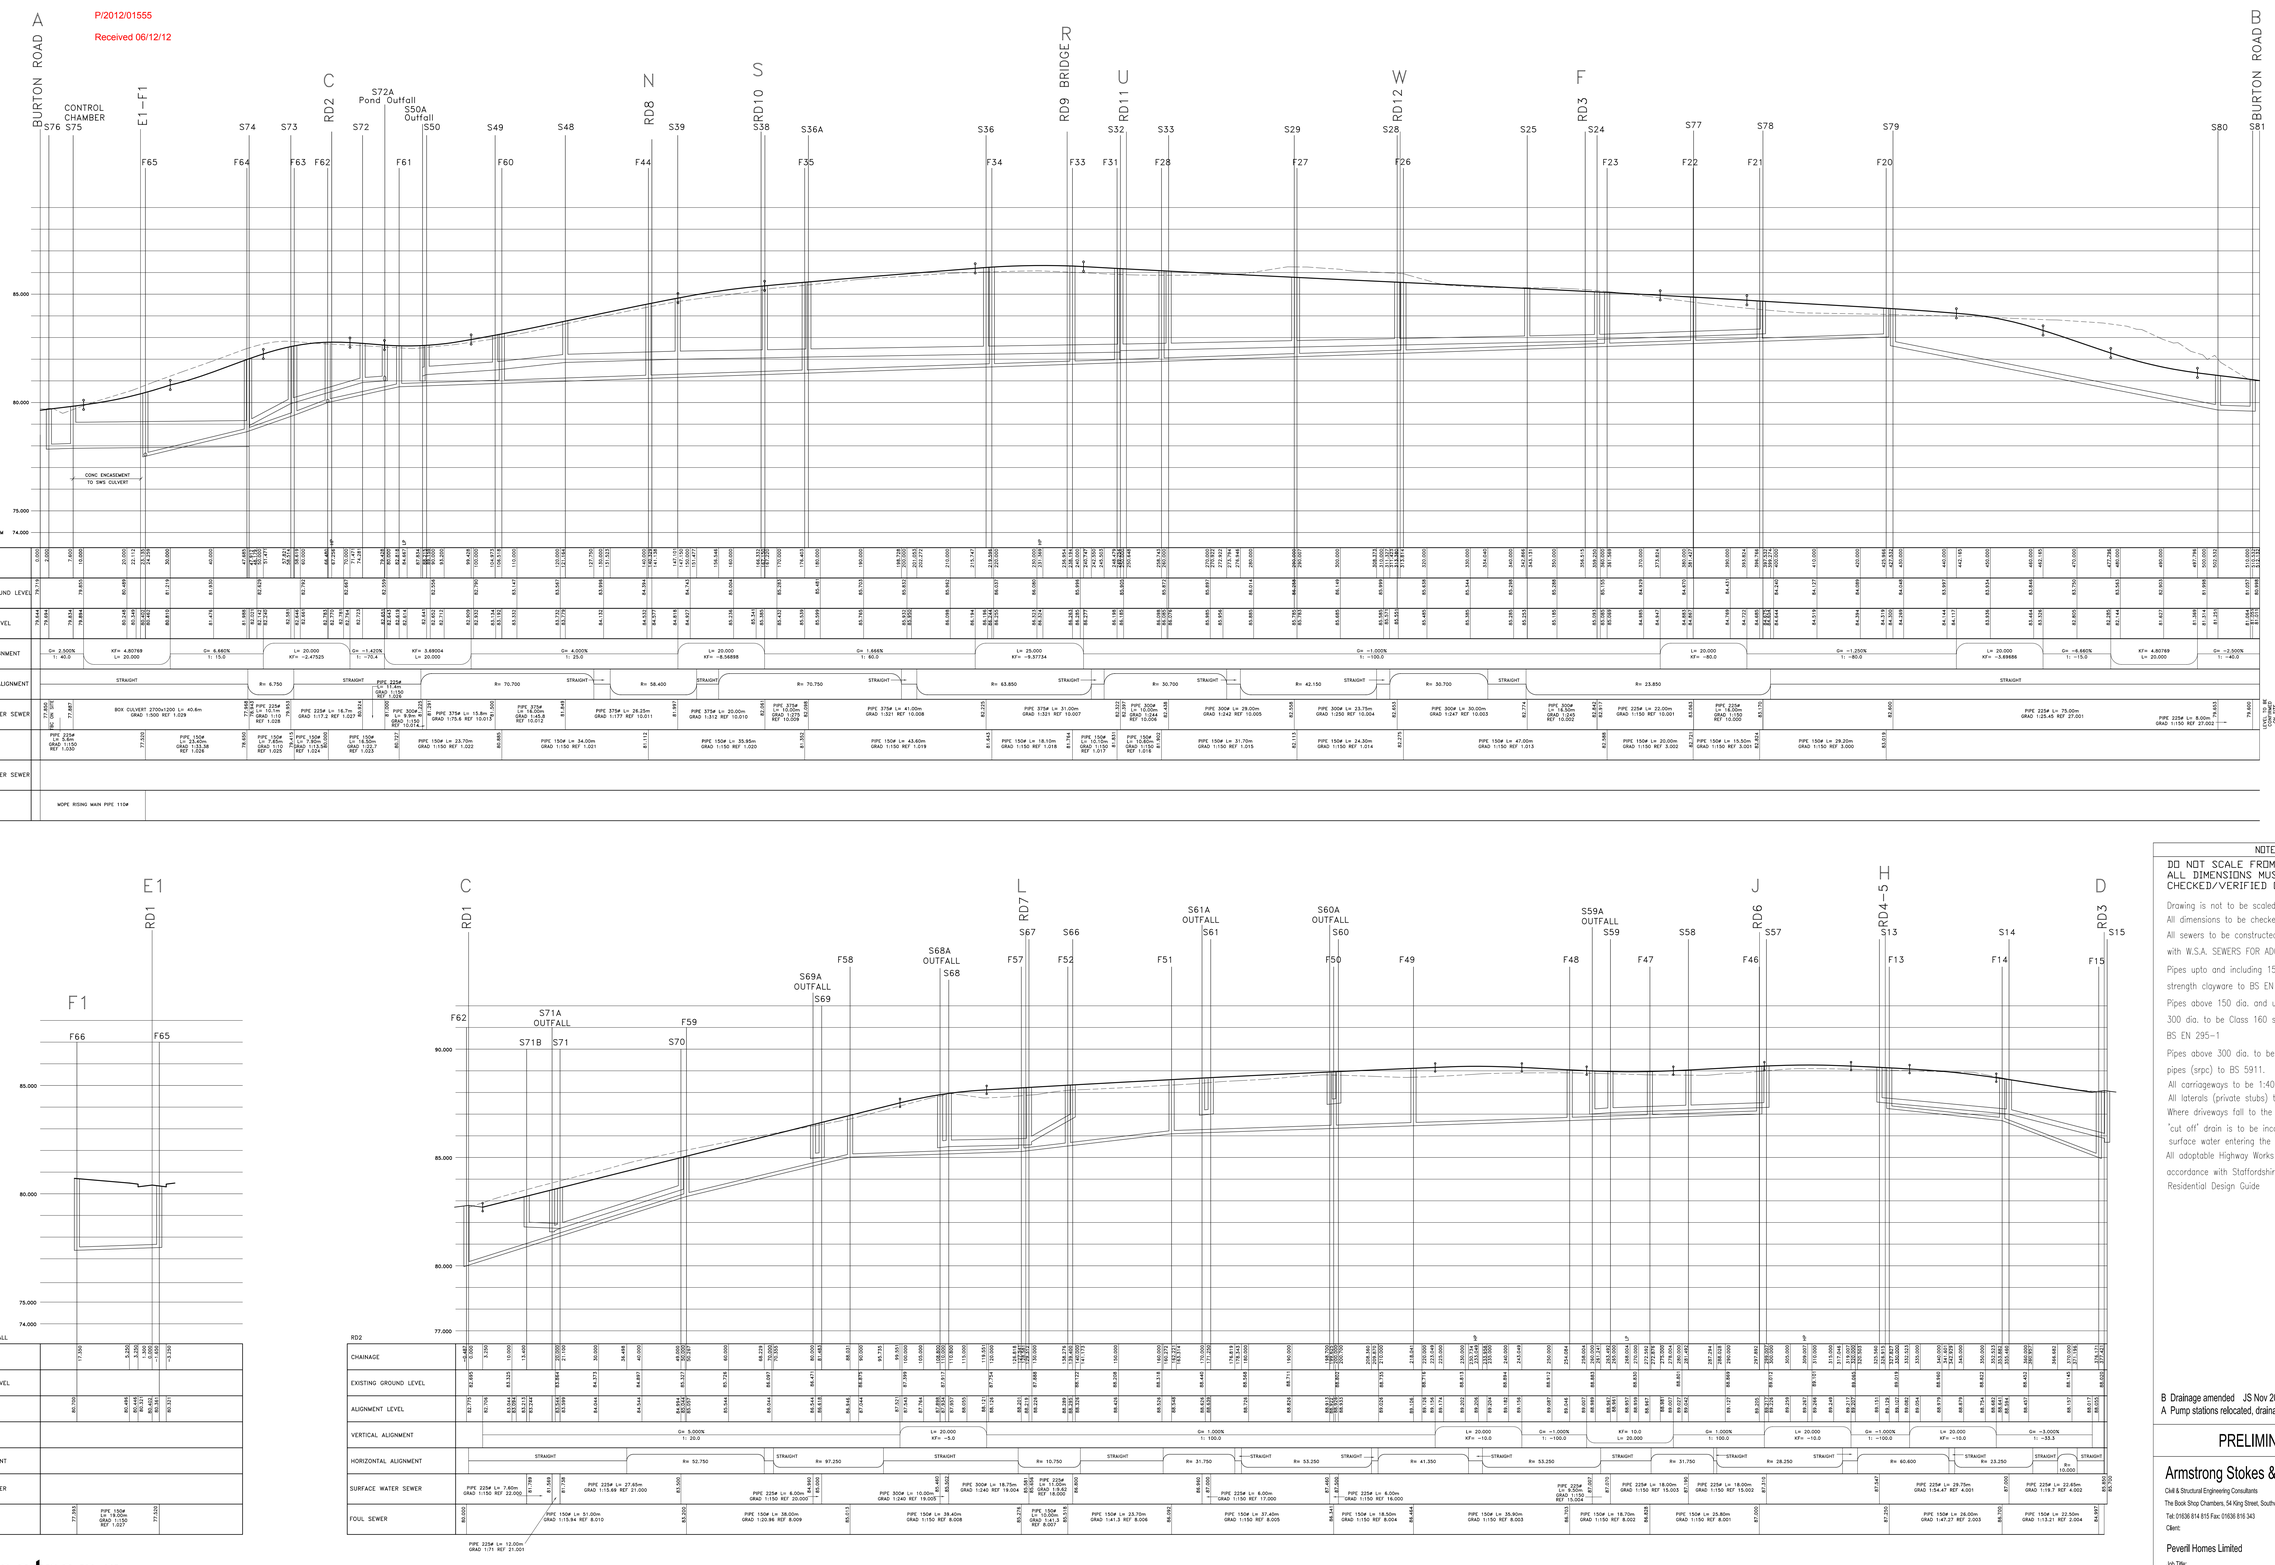

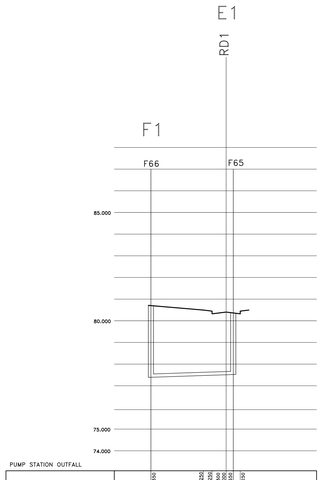

Armstrong Stokes & Clayton Limited

NOTES

DO NOT SCALE FROM THIS DRAWING. ALL DIMENSIONS MUST BE CHECKED/VERIFIED ON SITE

Drawing is not to be scaled.
All dimensions to be checked on site.
All sewers to be constructed in accordance with W.S.A. SEWERS FOR ADOPTION. Edition 6.
Pipes upto and including 150 dia. to be 28KN/M strength clayware to BS EN 295–1
Pipes above 150 dia. and upto and including 300 dia. to be Class 160 strength clayware to BS EN 295–1
Pipes above 300 dia. to be class RM concrete pipes (srpc) to BS 5911.
All carriageways to be 1:40 camber.
All laterals (private stubs) to be a min. 150 dia.
Where driveways fall to the highway an ACO 'cut off' drain is to be incorporated to prevent surface water entering the highway.
All adoptable Highway Works to be constructed in accordance with Staffordshire County Council Residential Design Guide.

B Drainage amended JS Nov 2012
A Pump stations relocated, drainage amended JLW Sept 2012

PRELIMINARY

Armstrong Stokes & Clayton Limited
Civil & Structural Engineering Consultants
The Bock Shop Chambers, 54 King Street, Southwell, Nottinghamshire, NG25 0EN
Tel: 01636 814 815 Fax: 01636 816 343

Client:
Peverill Homes Limited

Job Title:
Proposed Development at Burton Road
Tutbury
Staffordshire

Drawing Title:
Road and Sewer Sections 1 of 3

Drawing number:
P119A/305/B/P

Drawn:	Date:	Scale:	
JLW	June 12	1:500 H 1:100 V	A0

Preliminary ■ Detailed □ Tender □ As Built □